


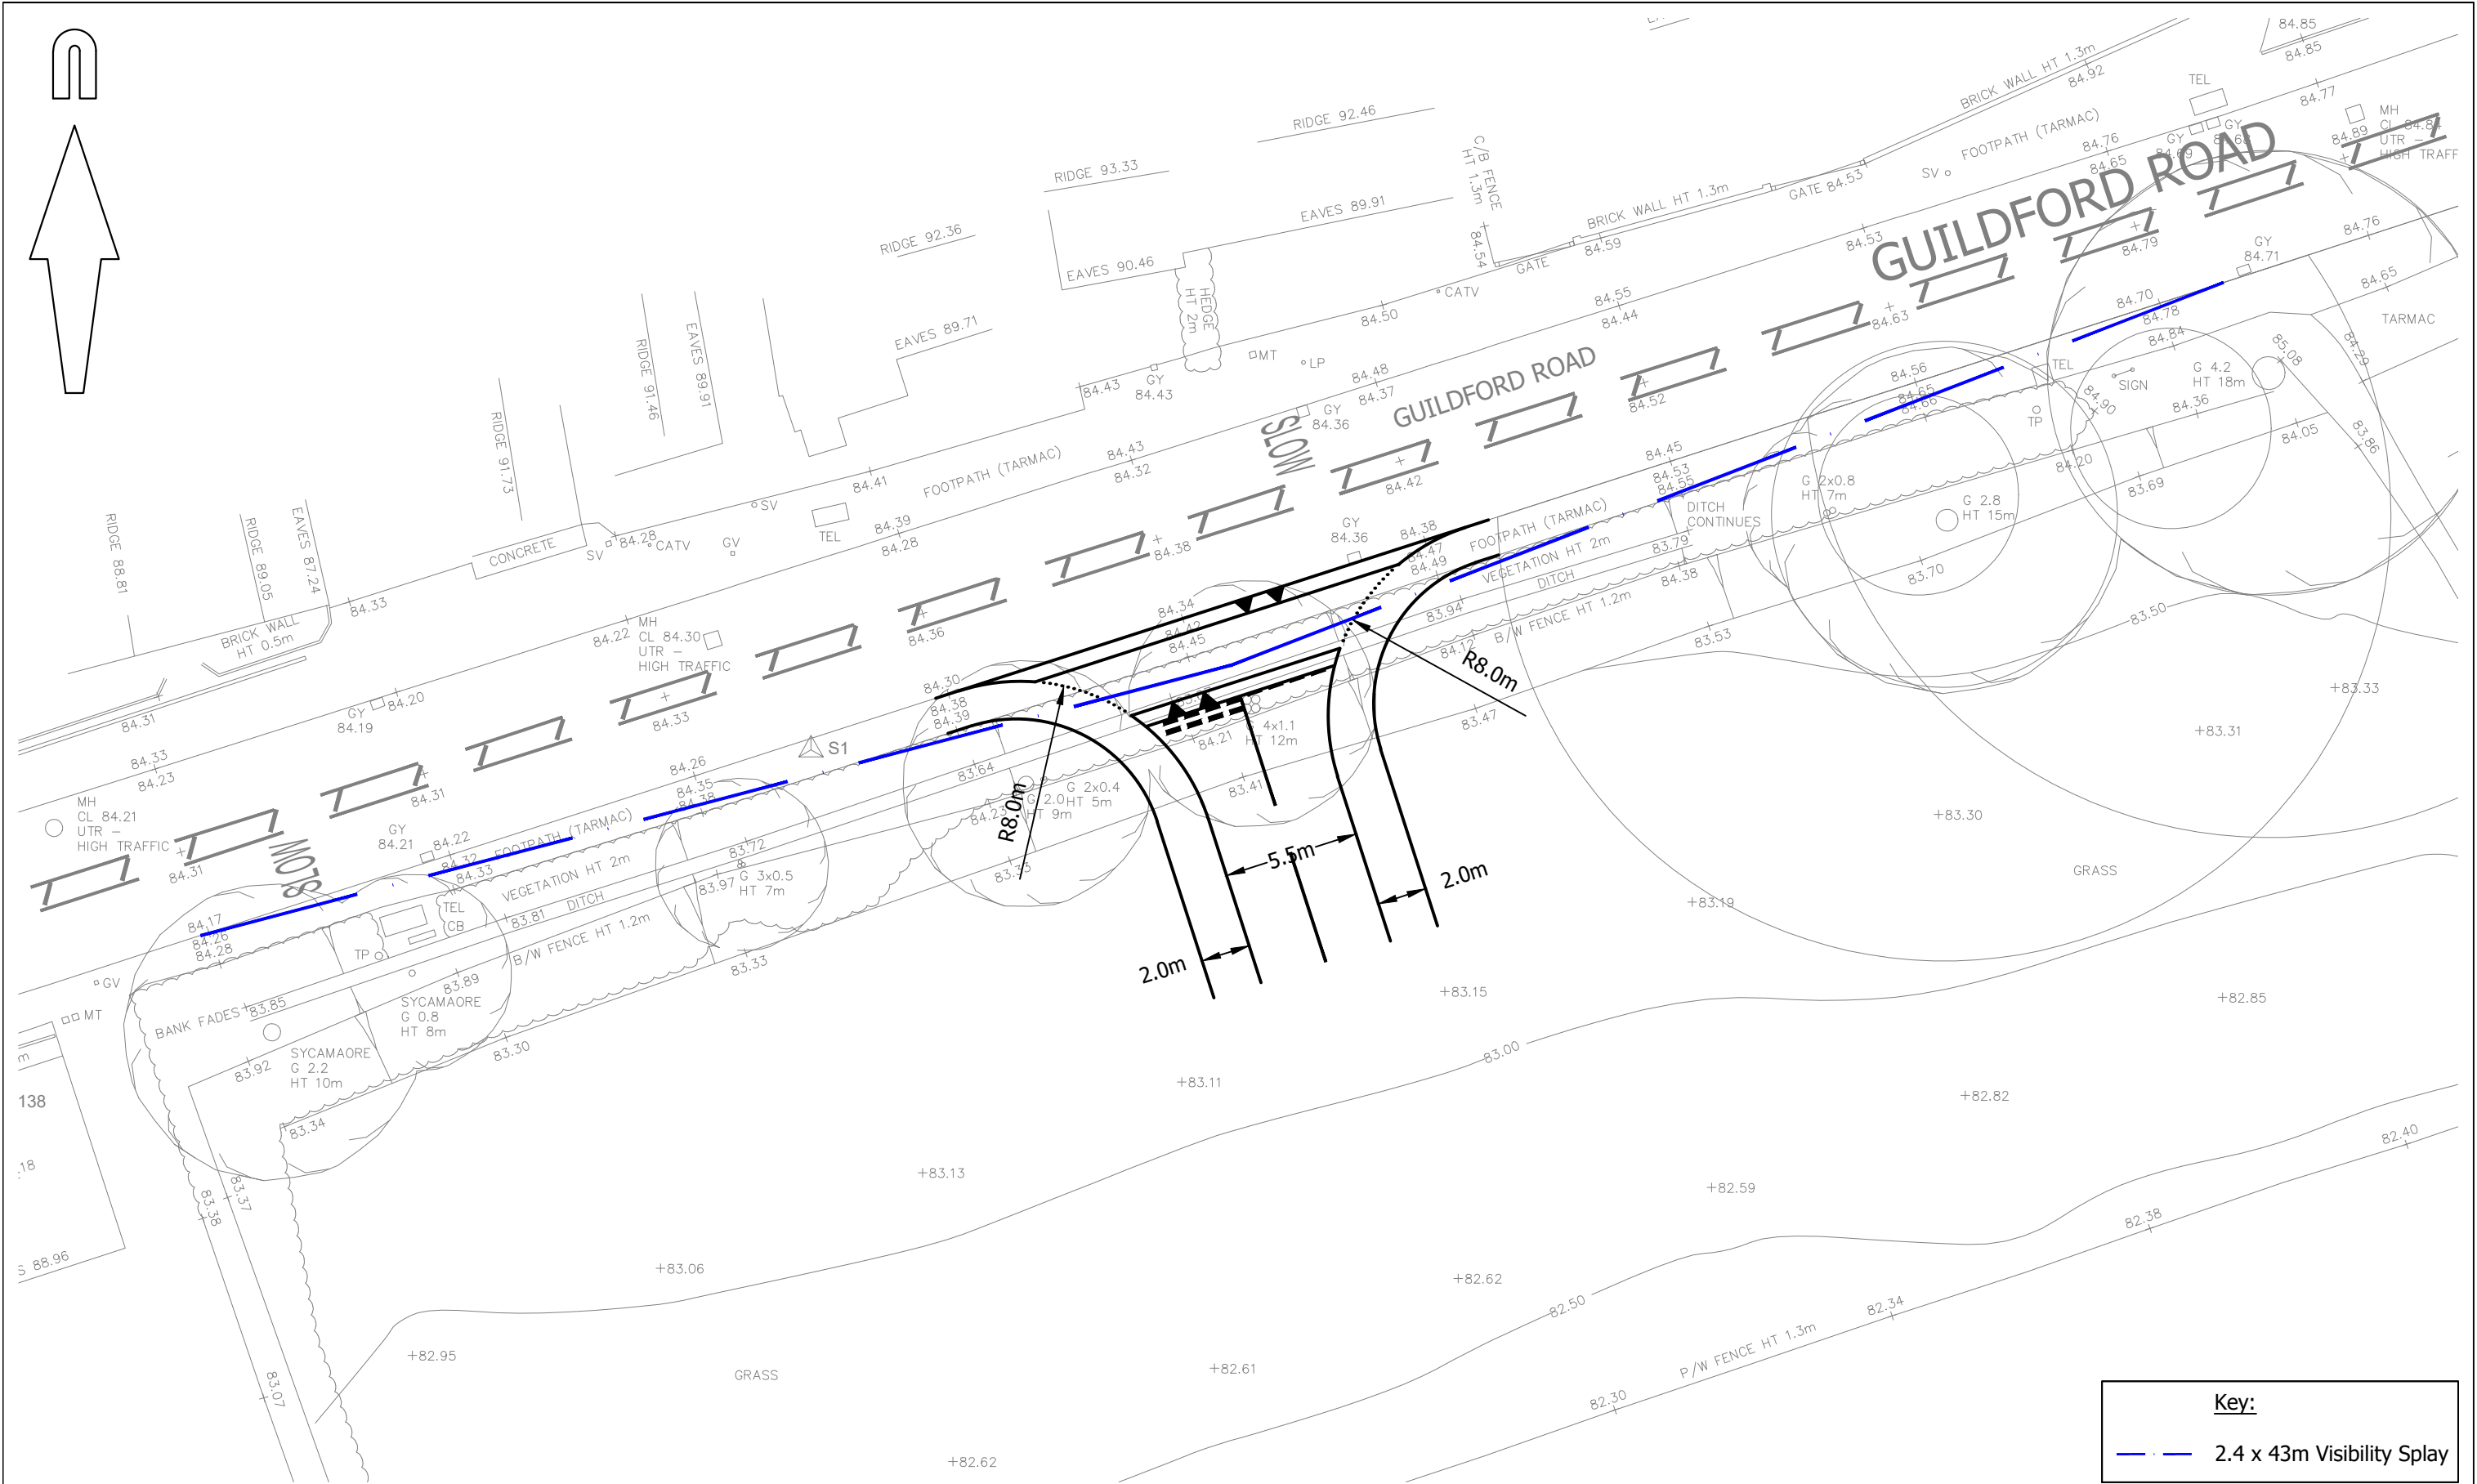

© Crown copyright, all rights reserved. 2025. Licence number AC0000808122.



Mayer Brown Limited
Lion House Oriental Road Woking Surrey GU22 8AR
Telephone 01483 750 508
enquiry@mayerbrown.co.uk www.mayerbrown.co.uk

client
GLEESON LAND LIMITED

project
**LAND AT SHORLAND FARM,
GUILDFORD ROAD, ASH**

title
POSSIBLE ACCESS ARRANGEMENT

scale 1:250 @ A3		drawn by JME		checked by KC	
date created MAY 2025	date revised SEPT 2025	cad file MASTER 2025-05-19		suitability -	rev. P4
drawing number MJGWYKELANE.1/01					