


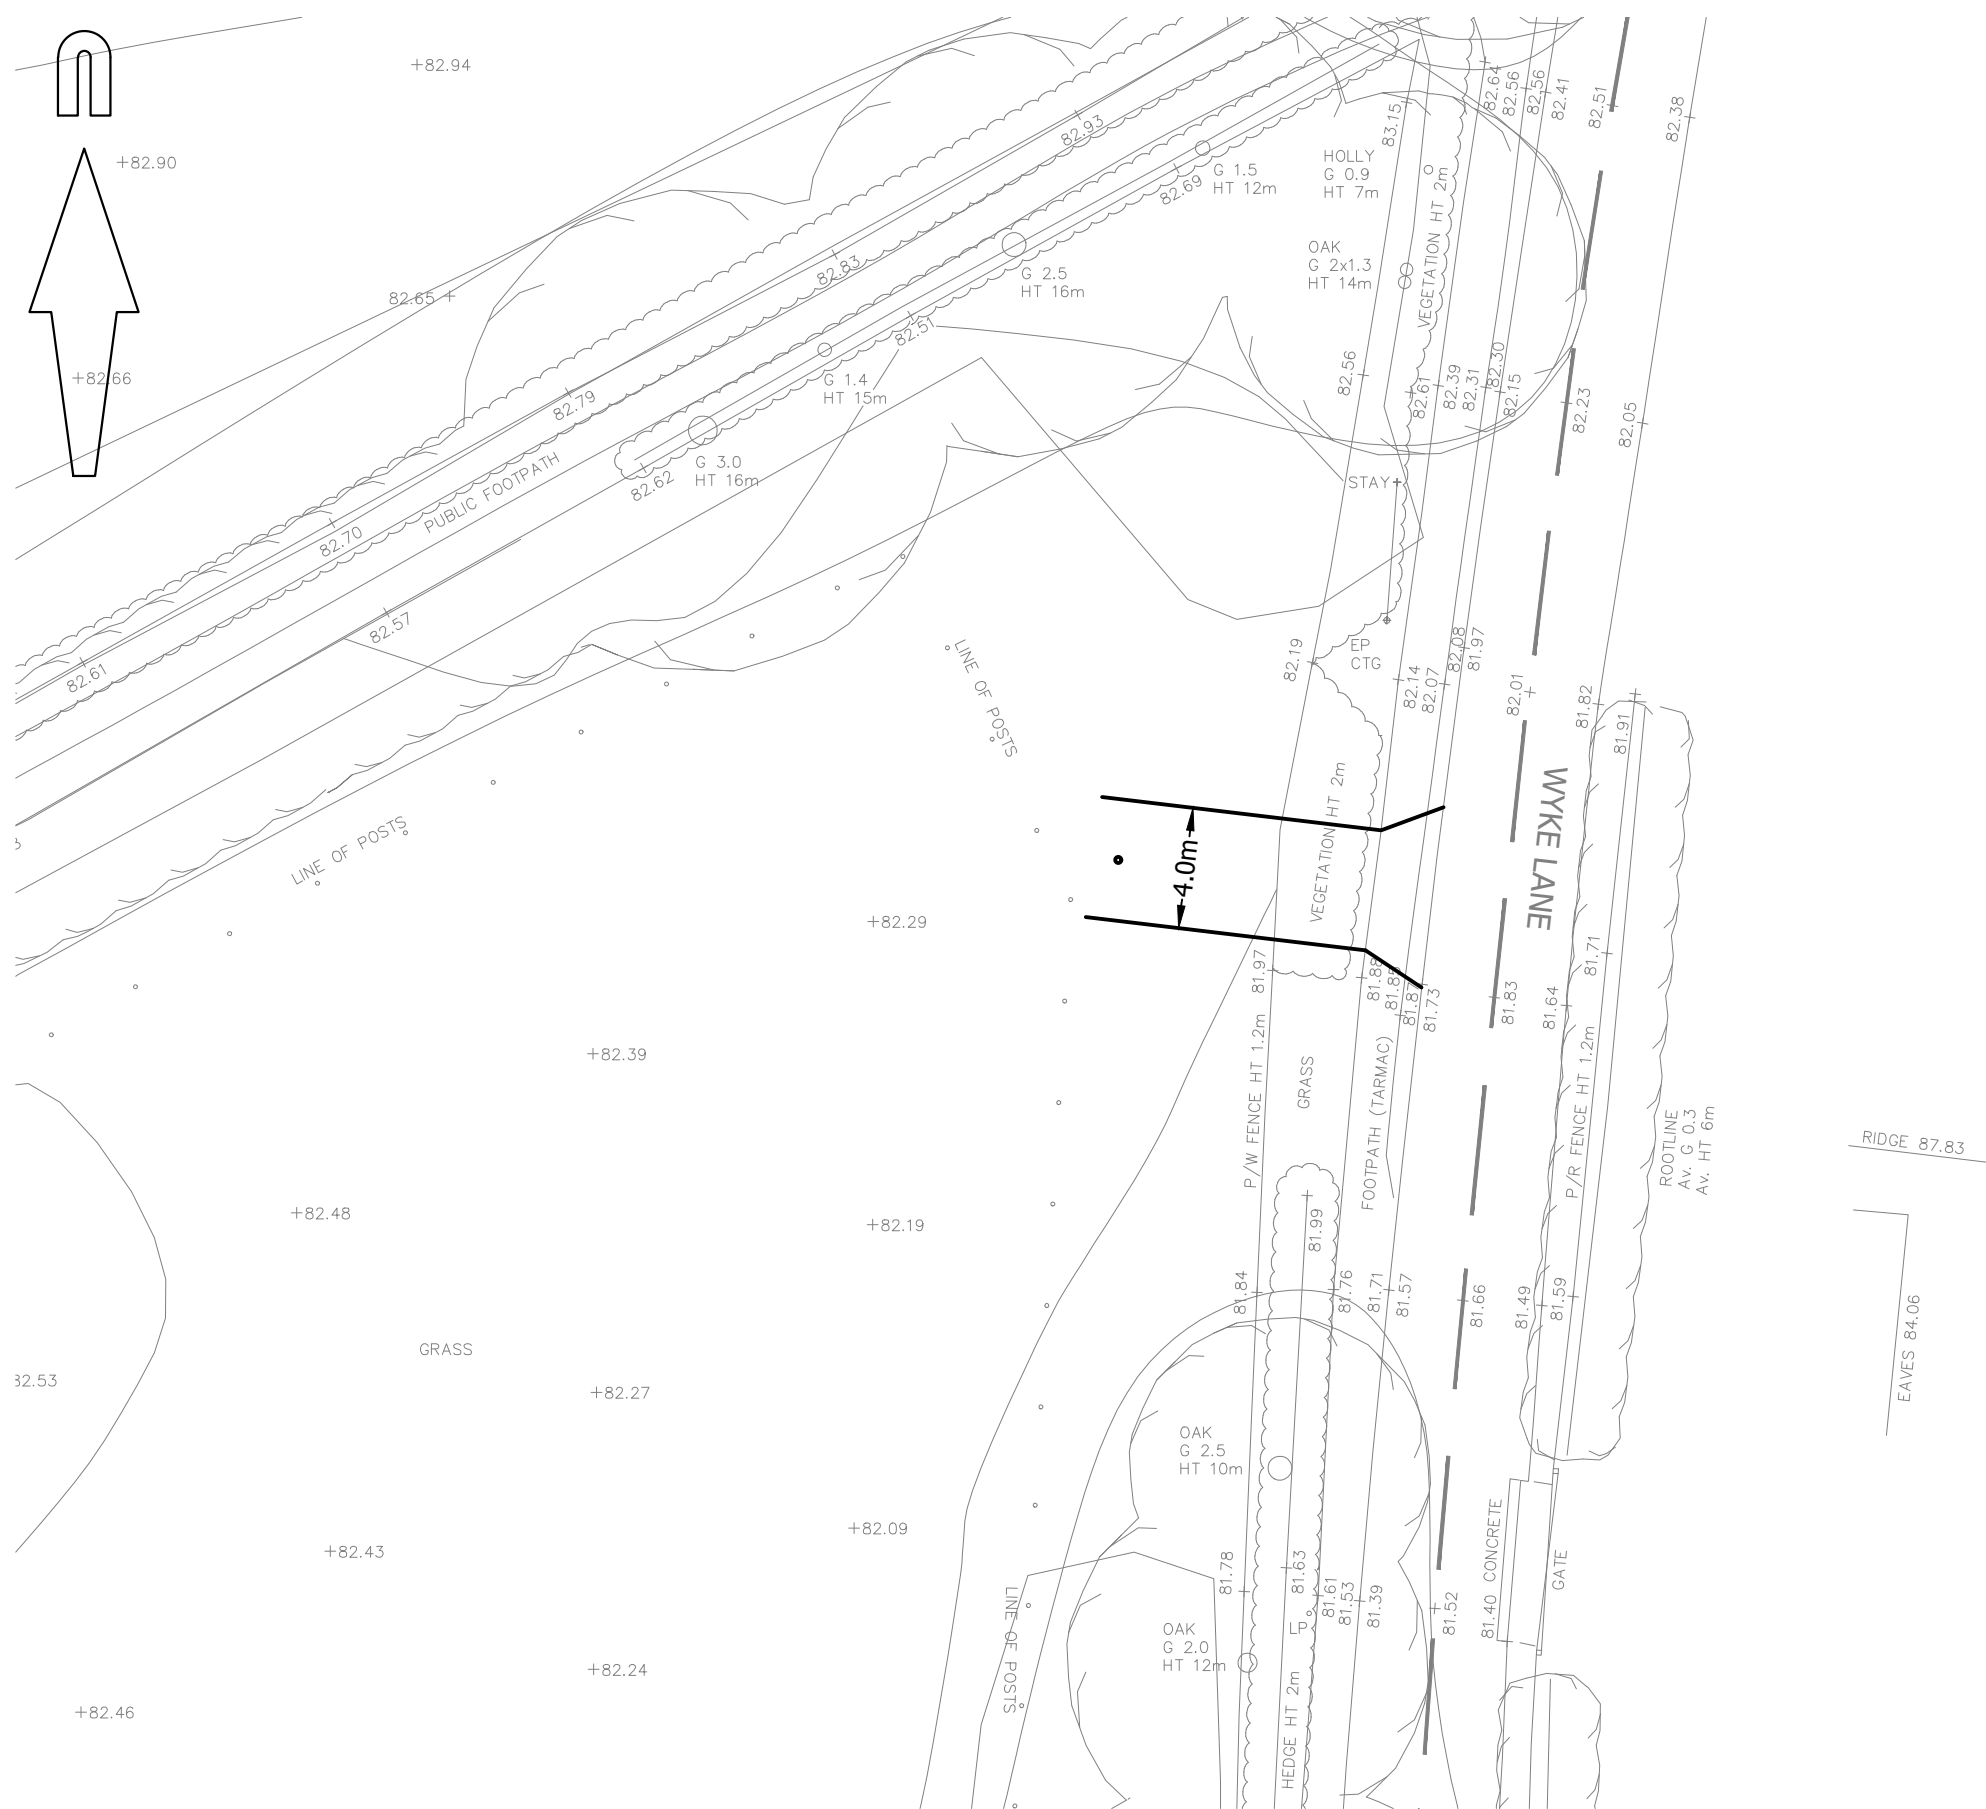

© Crown copyright, all rights reserved. 2025. Licence number AC0000808122.



**Mayer Brown Limited**  
Lion House Oriental Road Woking Surrey GU22 8AR  
Telephone 01483 750 508  
enquiry@mayerbrown.co.uk www.mayerbrown.co.uk

---

client

GLEESON LAND LIMITED

---

project

LAND AT SHORTLAND FARM,  
GUILDFORD ROAD, ASH

---

title

## EMERGENCY ACCESS ON WYKE LANE

---

scale

1:250 @ A3

|          |
|----------|
| drawn by |
|----------|

JME

|            |  |
|------------|--|
| checked by |  |
|------------|--|

KC

---

date created

date revised  
SEPT 2025

|          |
|----------|
| cad file |
|----------|

MASTER 2025-05-19

|             |
|-------------|
| suitability |
|-------------|

- P2

drawing number

MJGWYKELANE.1/06