


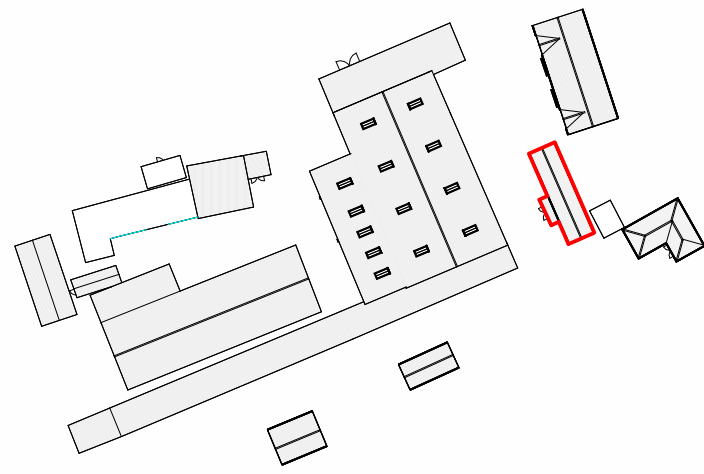


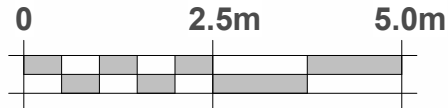

Building J (Barn) GIA 38sqm
1 : 1000

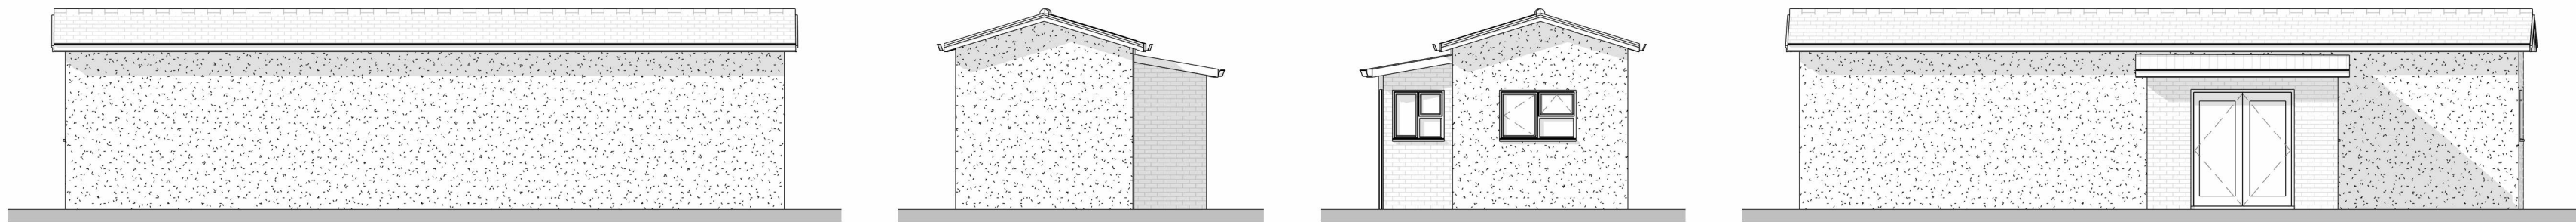


Bungalow J - East Elevation 1 : 100 **Bungalow J - North Elevation** 1 : 100 **Bungalow J - South Elevation** 1 : 100 **Bungalow J - West Elevation** 1 : 100

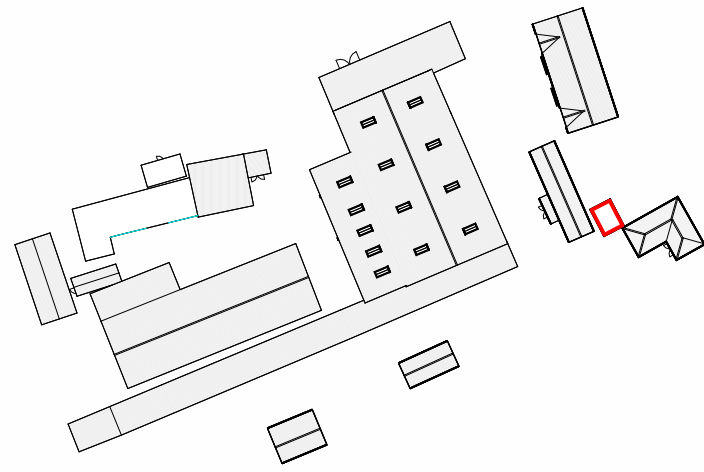


Building K (Barn) GIA 8sqm
1 : 1000




Shed K - East Elevation 1 : 100 **Shed K - North Elevation** 1 : 100 **Shed K - South Elevation** 1 : 100 **Shed K - West Elevation** 1 : 100

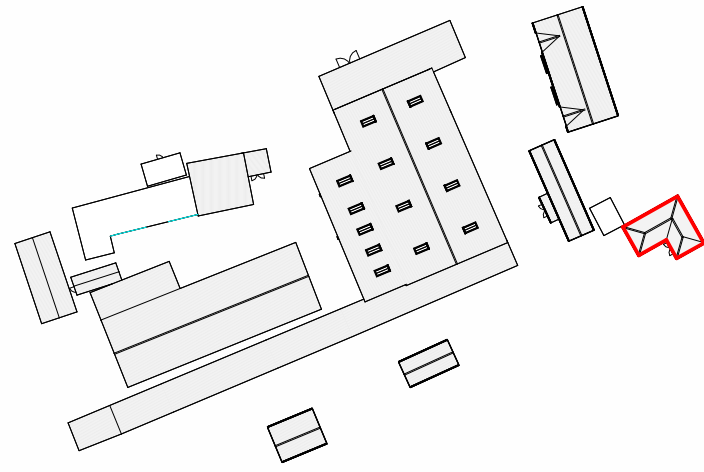


Building L (Barn) GIA 37sqm
1 : 1000

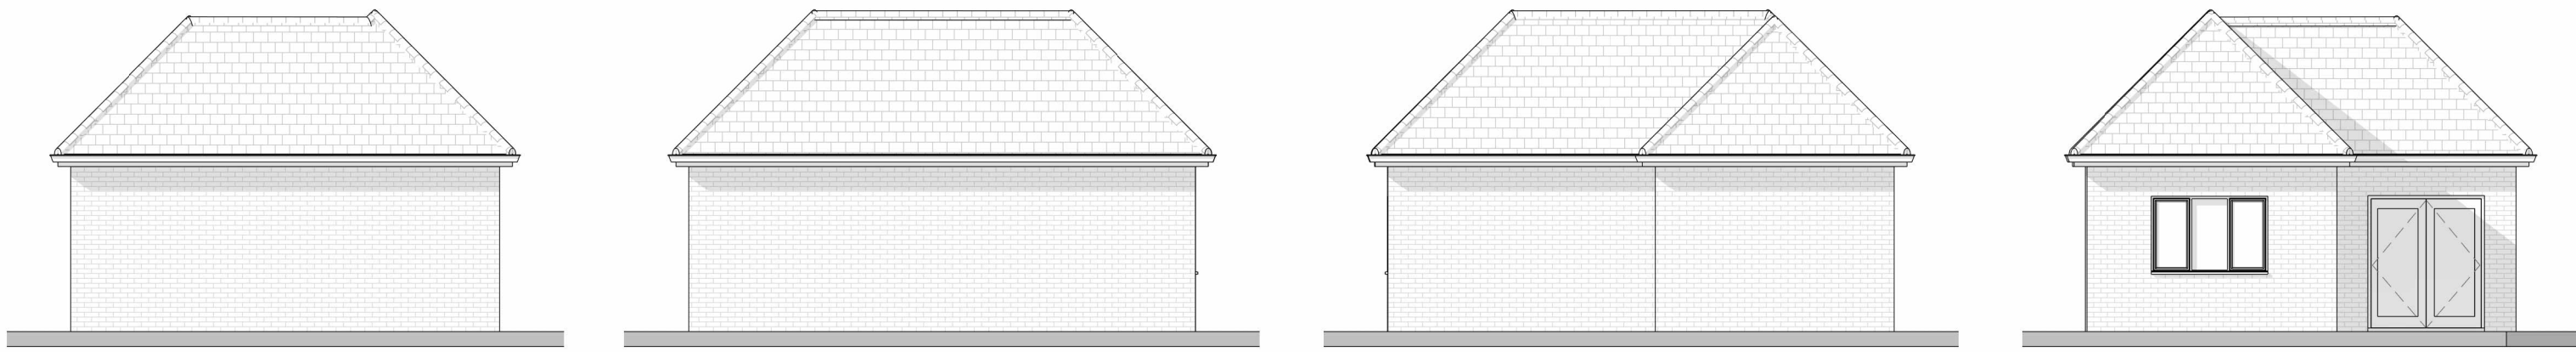


Bungalow L - East Elevation 1 : 100 **Bungalow L - North Elevation** 1 : 100 **Bungalow L - South Elevation** 1 : 100 **Bungalow L - West Elevation** 1 : 100

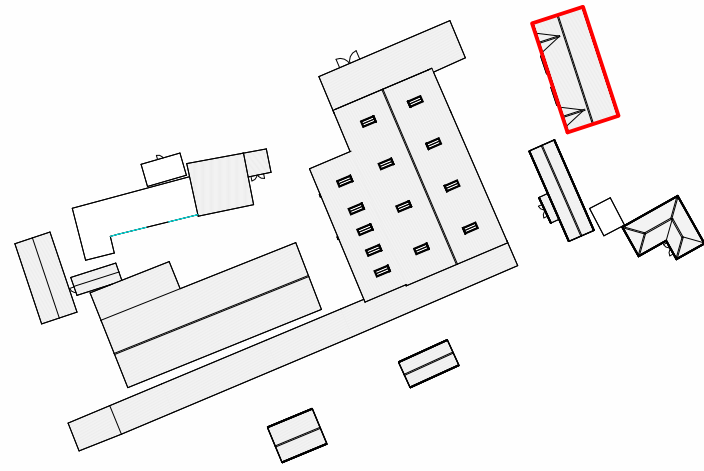

Building M (Barn) GIA 87sqm
1 : 1000

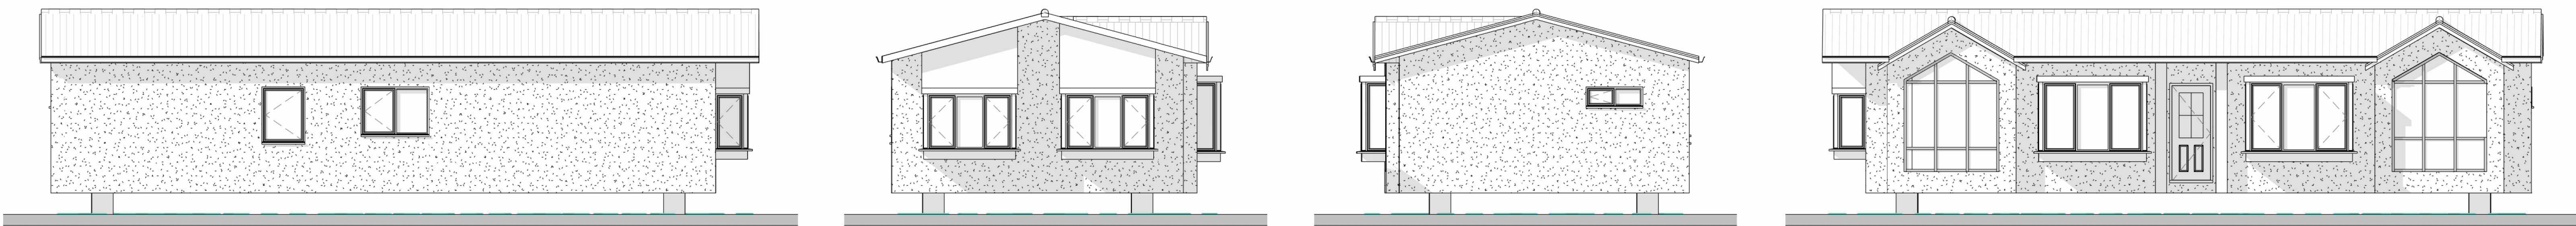

Bungalow M - East Elevation 1 : 100 **Bungalow M - North Elevation** 1 : 100 **Bungalow M - South Elevation** 1 : 100 **Bungalow M - West Elevation** 1 : 100

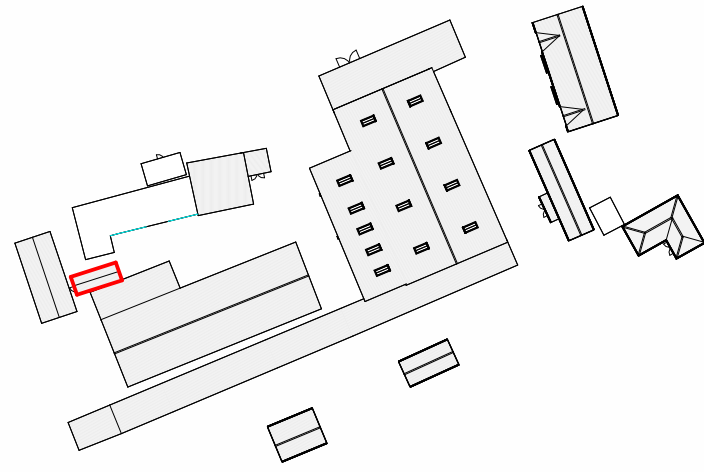

Building D (Barn) GIA 10sqm
1 : 1000



Barn D - East Elevation 1 : 100 **Barn D - North Elevation** 1 : 100 **Barn D - South Elevation** 1 : 100 **Barn D - West Elevation** 1 : 100

REV	DATE	REVISION	REV	DATE	REVISIONS	REV	DATE	REVISIONS	STATUS	CLIENT	Gleeson Land	PROJECT	Shortland Farm, Guildford Road, Ash	 architecture planning masterplanning Broadmade House, Farnham Business Park, Weydon Lane, Farnham, Surrey, GU9 5QT. info@osparchitecture.com www.osparchitecture.com Tel: 01252 267878 ©Trade Mark Limited Company Registration No. 3876051
										SCALE	As indicated (A1 ORIGINAL)	DRAWING	Exisiting Barns - Sheet 3	
										DRAWN	NCL	25019	S112	
										DATE	Sept 25			
C COPYRIGHT EXISTS ON THE DESIGNS AND INFORMATION SHOWN ON THIS DRAWING This drawing may be scaled or cross referenced to the scale bar for planning application purposes only. Do not scale for any other purposes, use figured dimensions only. Subject to site survey and all necessary consents. All dimensions to be checked by user and any discrepancies, errors or omissions to be reported to the Architect before work commences. This drawing is to be read in conjunction with all other relevant materials. OS Licence No. 100007327														