




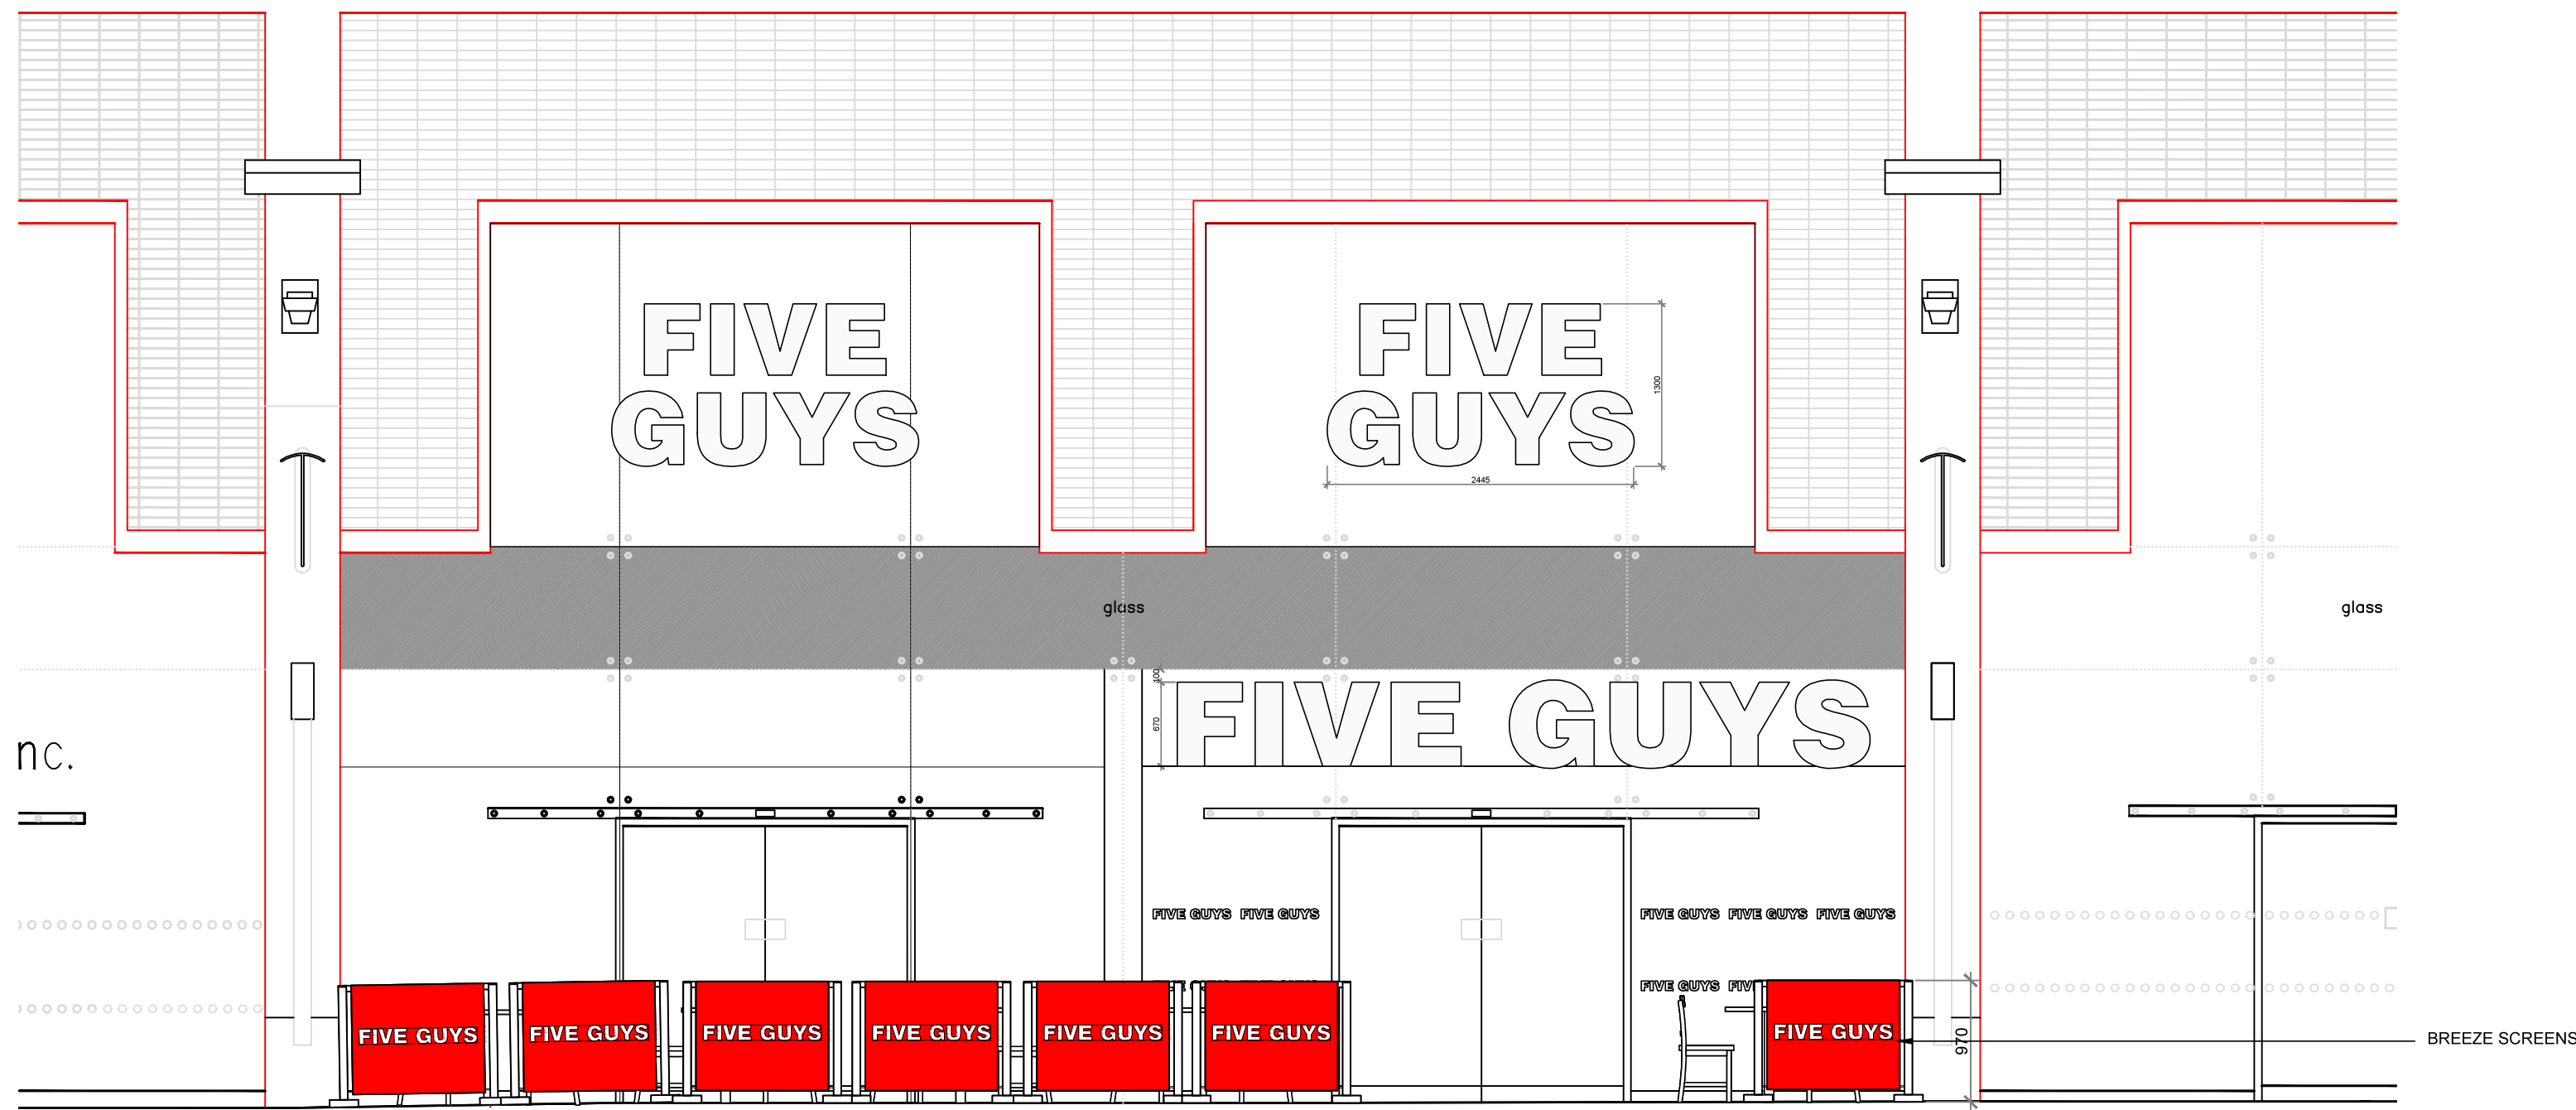

03 ELEVATION
SCALE 1:50 @ A1

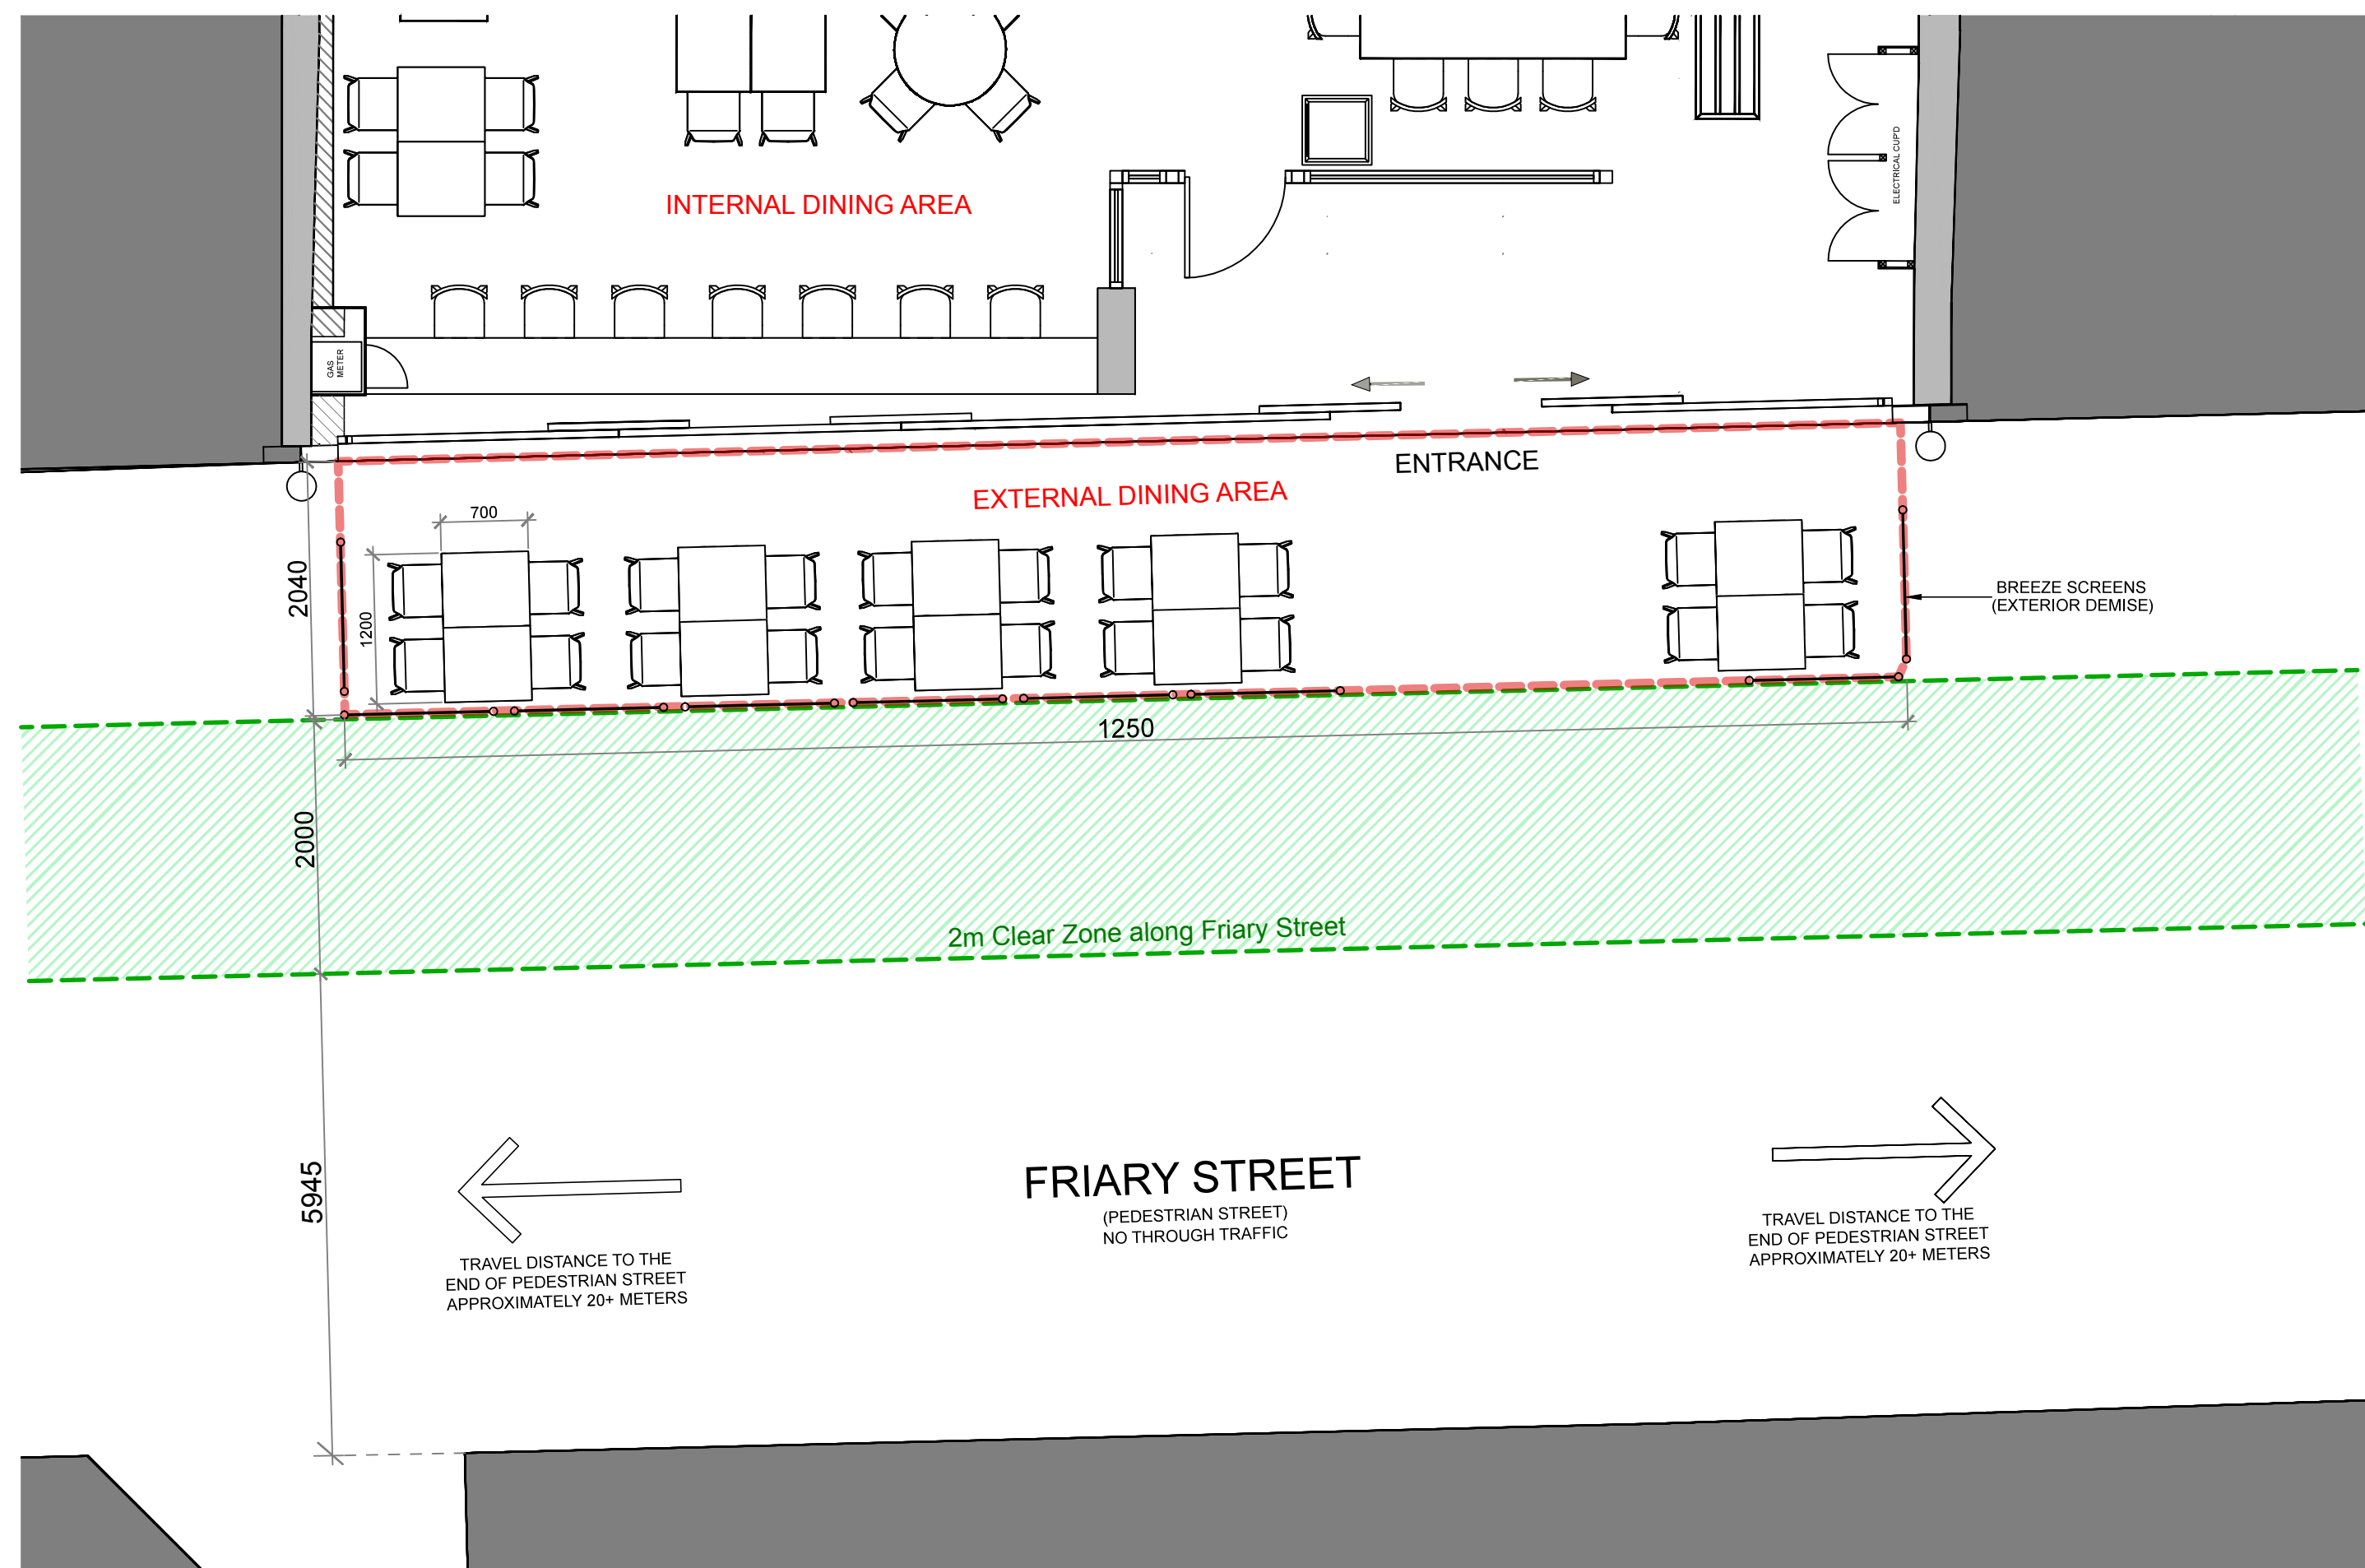

02 STREET PLAN: 26 THE FRIARY
SCALE 1:50 @ A1

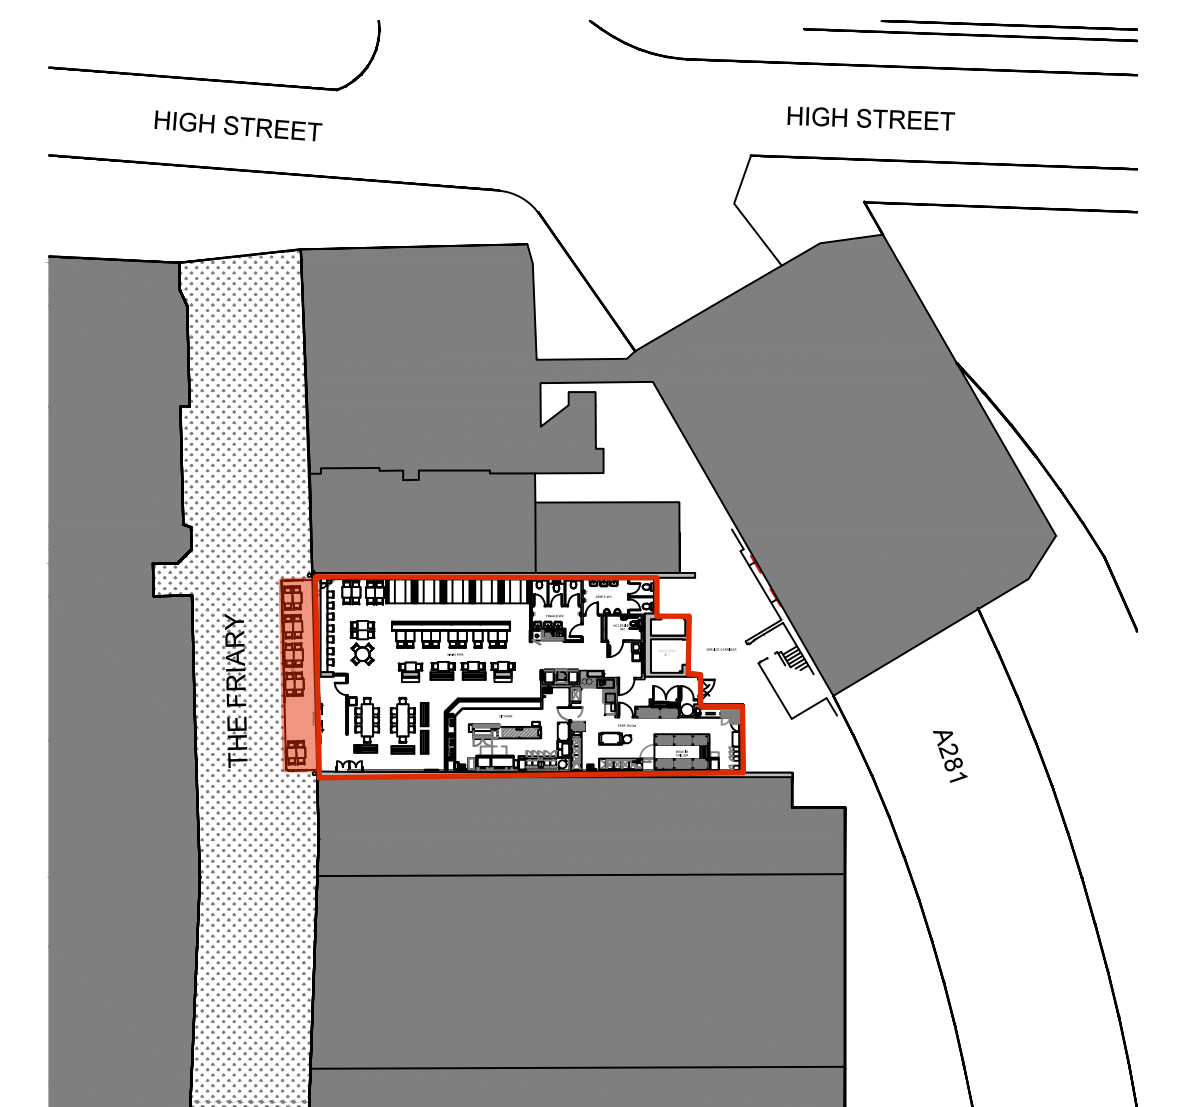

01 LOCATION PLAN
SCALE 1:500 @ A1

NOTES: DO NOT SCALE FROM THIS DRAWING ALL DRAWINGS TO BE CHECKED ON SITE COPYRIGHT PROTECTED

- THIS DRAWING IS TO BE READ IN CONJUNCTION WITH SPECIFICATIONS SCHEDULES & DRAWINGS BY BLACKSHEEP.
- ALL DIMENSIONS TO BE CHECKED ON SITE PRIOR TO MANUFACTURE, ROD DRAWINGS TO BE ISSUED FOR BLACKSHEEP COMMENT.
- SAMPLE OF ALL FINISHES TO BE SUBMITTED TO BLACKSHEEP FOR APPROVAL.
- ALL DISCREPANCIES AND OMISSIONS ON SITE MUST BE REPORTED TO DESIGNER FOR THEIR COMMENTS OR APPROVAL PRIOR TO COMMENCING WORK.
- ALL ELECTRICAL, LIGHTING, HVAC AND PLUMBING ISSUES TO BE REFERRED TO ENGINEERS DRAWINGS PRIOR TO COMMENCEMENT OF WORKS.
- THE DESIGNS ARE SUBJECT TO APPROVAL BY STATUTORY AUTHORITIES AND ANY NECESSARY ALTERATIONS SHOULD BE MADE IF REQUIRED TO COMPLY WITH STATUTORY REQUIREMENTS.

Revisions Comment
A 2m Clear Zone added along Friary Street, off the edge of External Dining Area

Date
13/04/21
Drawn
KD
Checked
BT

0 1m 2m 3m 4m 5m
Scale 1:50

Location Plan (NTS)

Blacksheep.

18-19 Vine Hill
London EC1R 6DW
+44 (0) 20 7718 7418
contact@blacksheep.co.uk
blacksheep.co.uk

Client
FIVE GUYS

Project
GUILDFORD
26 FRIARY STREET
GUILDFORD, GU1 4EH

Drawing
PROPOSED EXTERNAL SEATING PLAN

Drawing No. FIV010-A100 Date 17/07/2014 Scale 1:50 @ A1 Revision A Drawn By RC Checked By BM