
MY BASKET Local, 12c Worplesdon Rd, Guildford, GU2 9RW

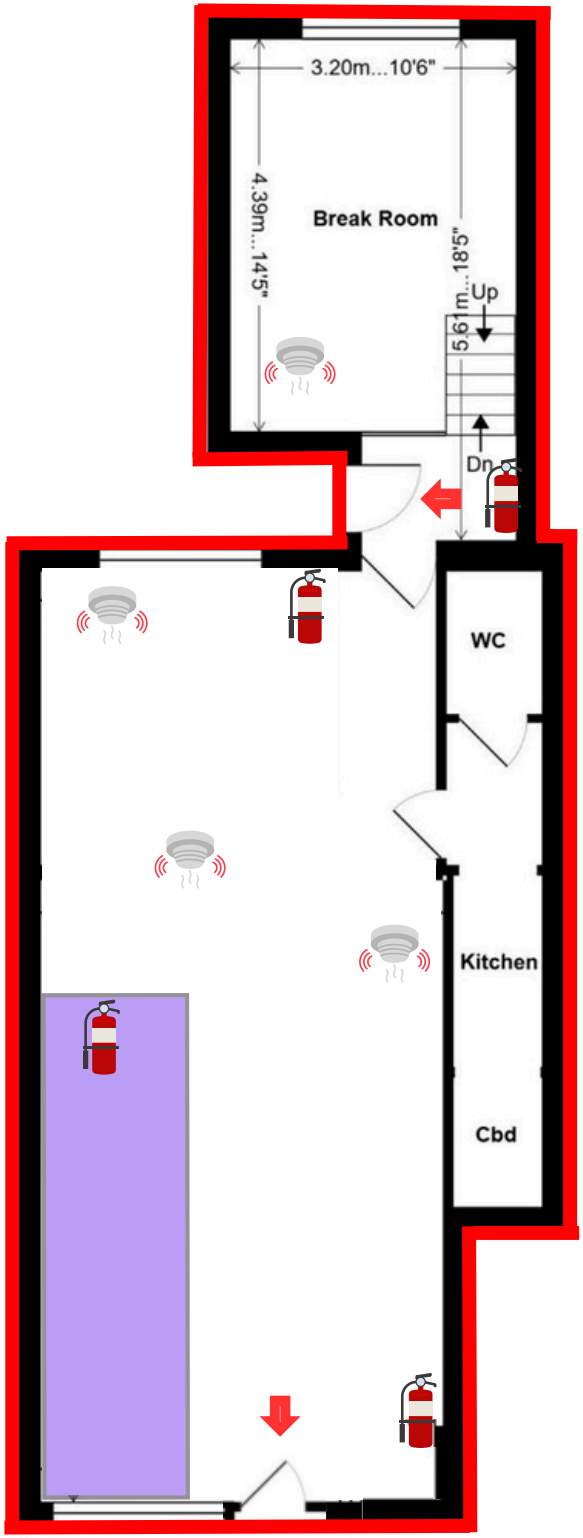

Supply of alcohol

Bar/Service counter

Fire extinguisher

Smoke alarm

Fire exit

Scale: 1:100 @ A1